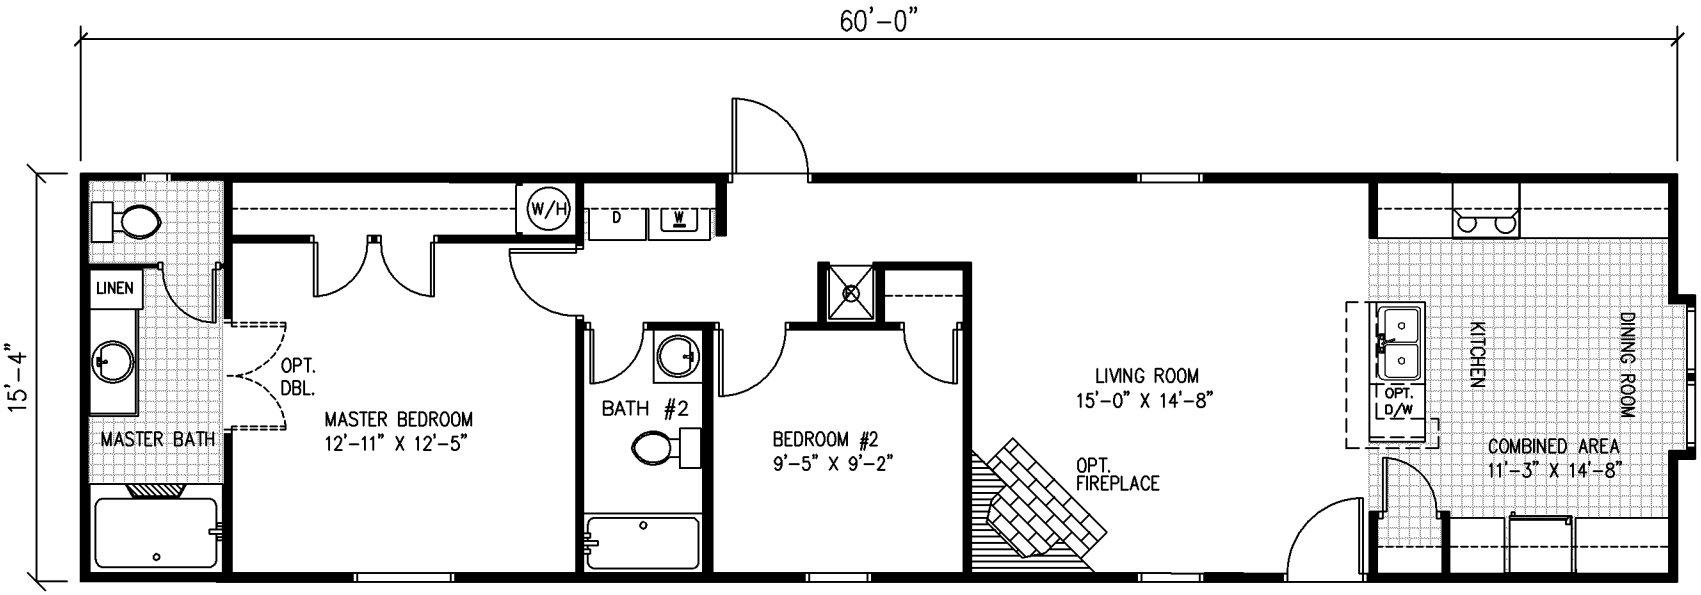

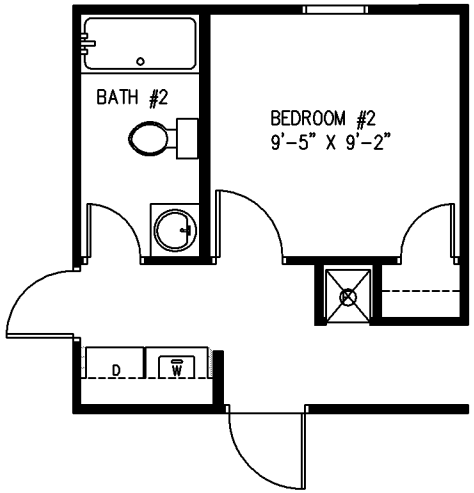

OPTIONAL

FLOOR PLAN

SQUARE FEET = 920

LEGACY HOUSING

REVISIONS:	SCALE: 1/8"=1'-0"	APPROVED BY:	TITLE: FLOOR PLAN	PROJECT NO:
	DATE: 7-30-07	DRAWN BY: KDW	MODEL: 1664-22A	DRAWING NO: