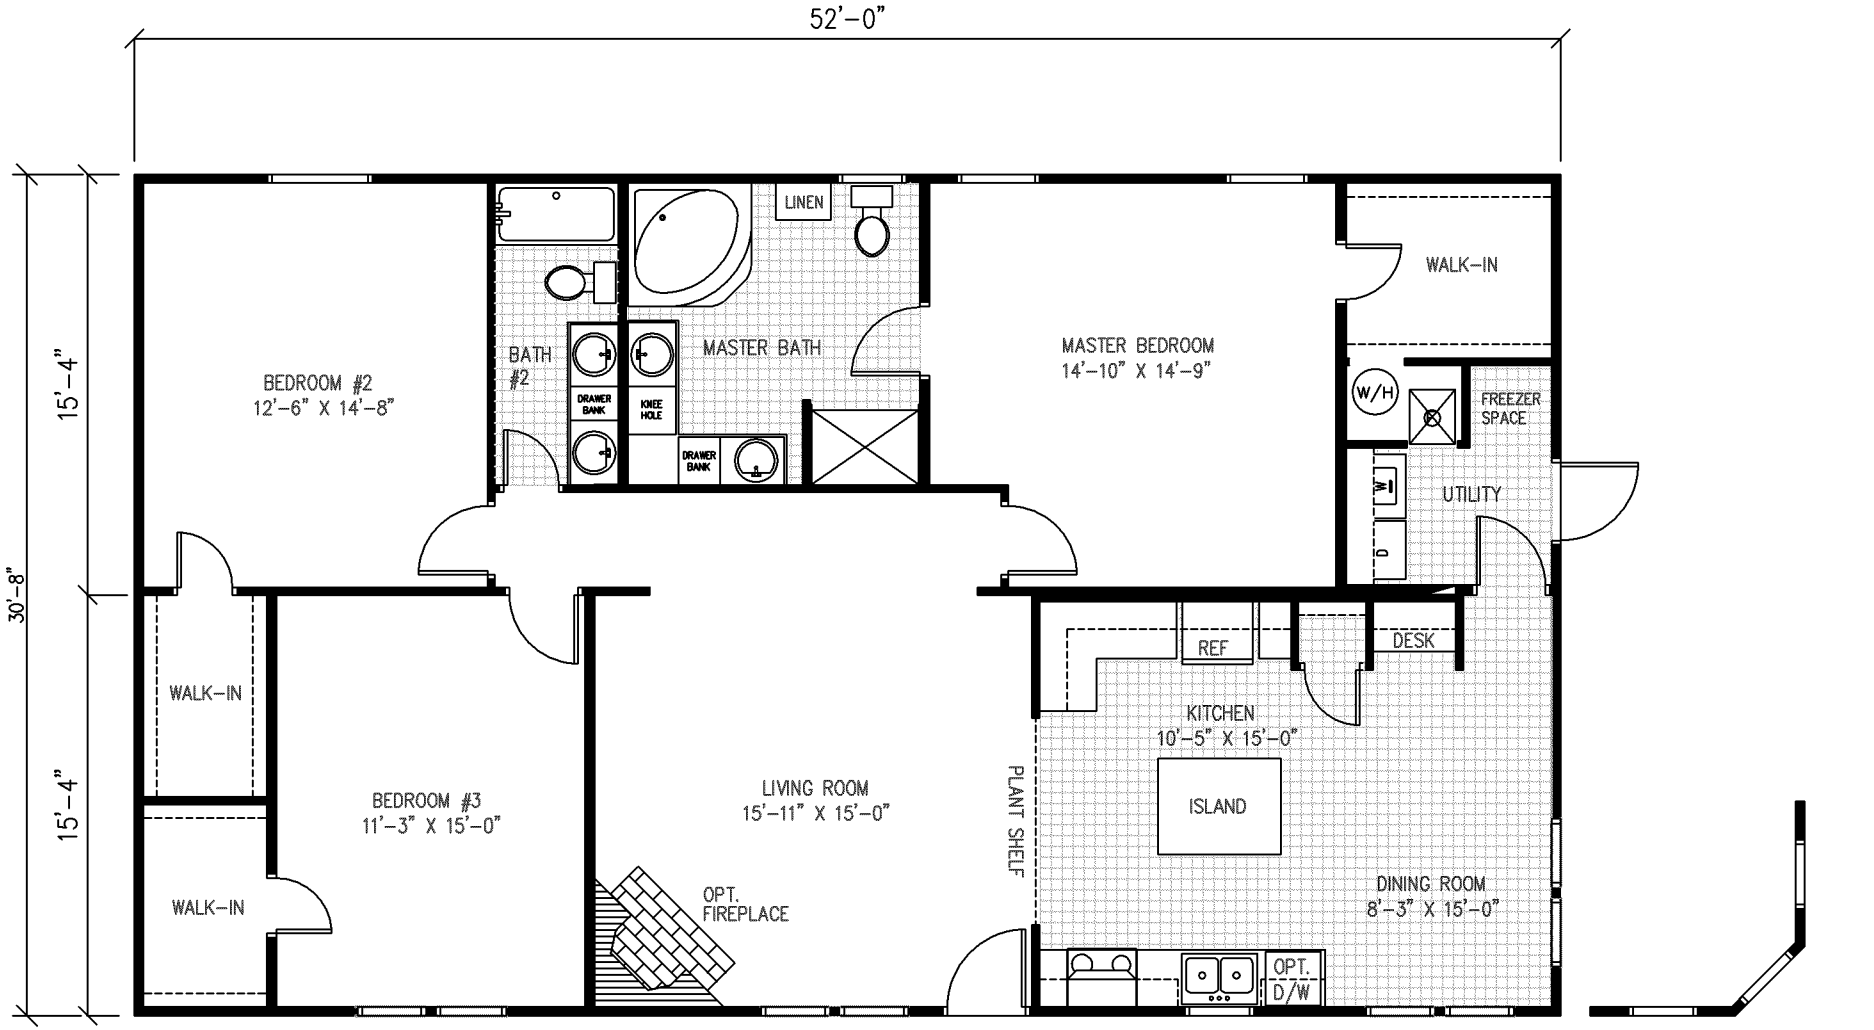

OPTIONAL ANGLED CORNER

FLOOR PLAN

SQUARE FEET = 1595

LEGACY HOUSING

REVISIONS:	SCALE: 1/8"=1'-0"	APPROVED BY:	TITLE: FLOOR PLAN	PROJECT NO:
	DATE: 6-26-07	DRAWN BY: KDW	MODEL: 3256-32A	DRAWING NO: